Name of Work: Impovements and Asphalting to Ashraya Layout Main Road and Cross Roads in Ward No. 11 (Kuvempunagara), Vidyaranyapura Sub Division.

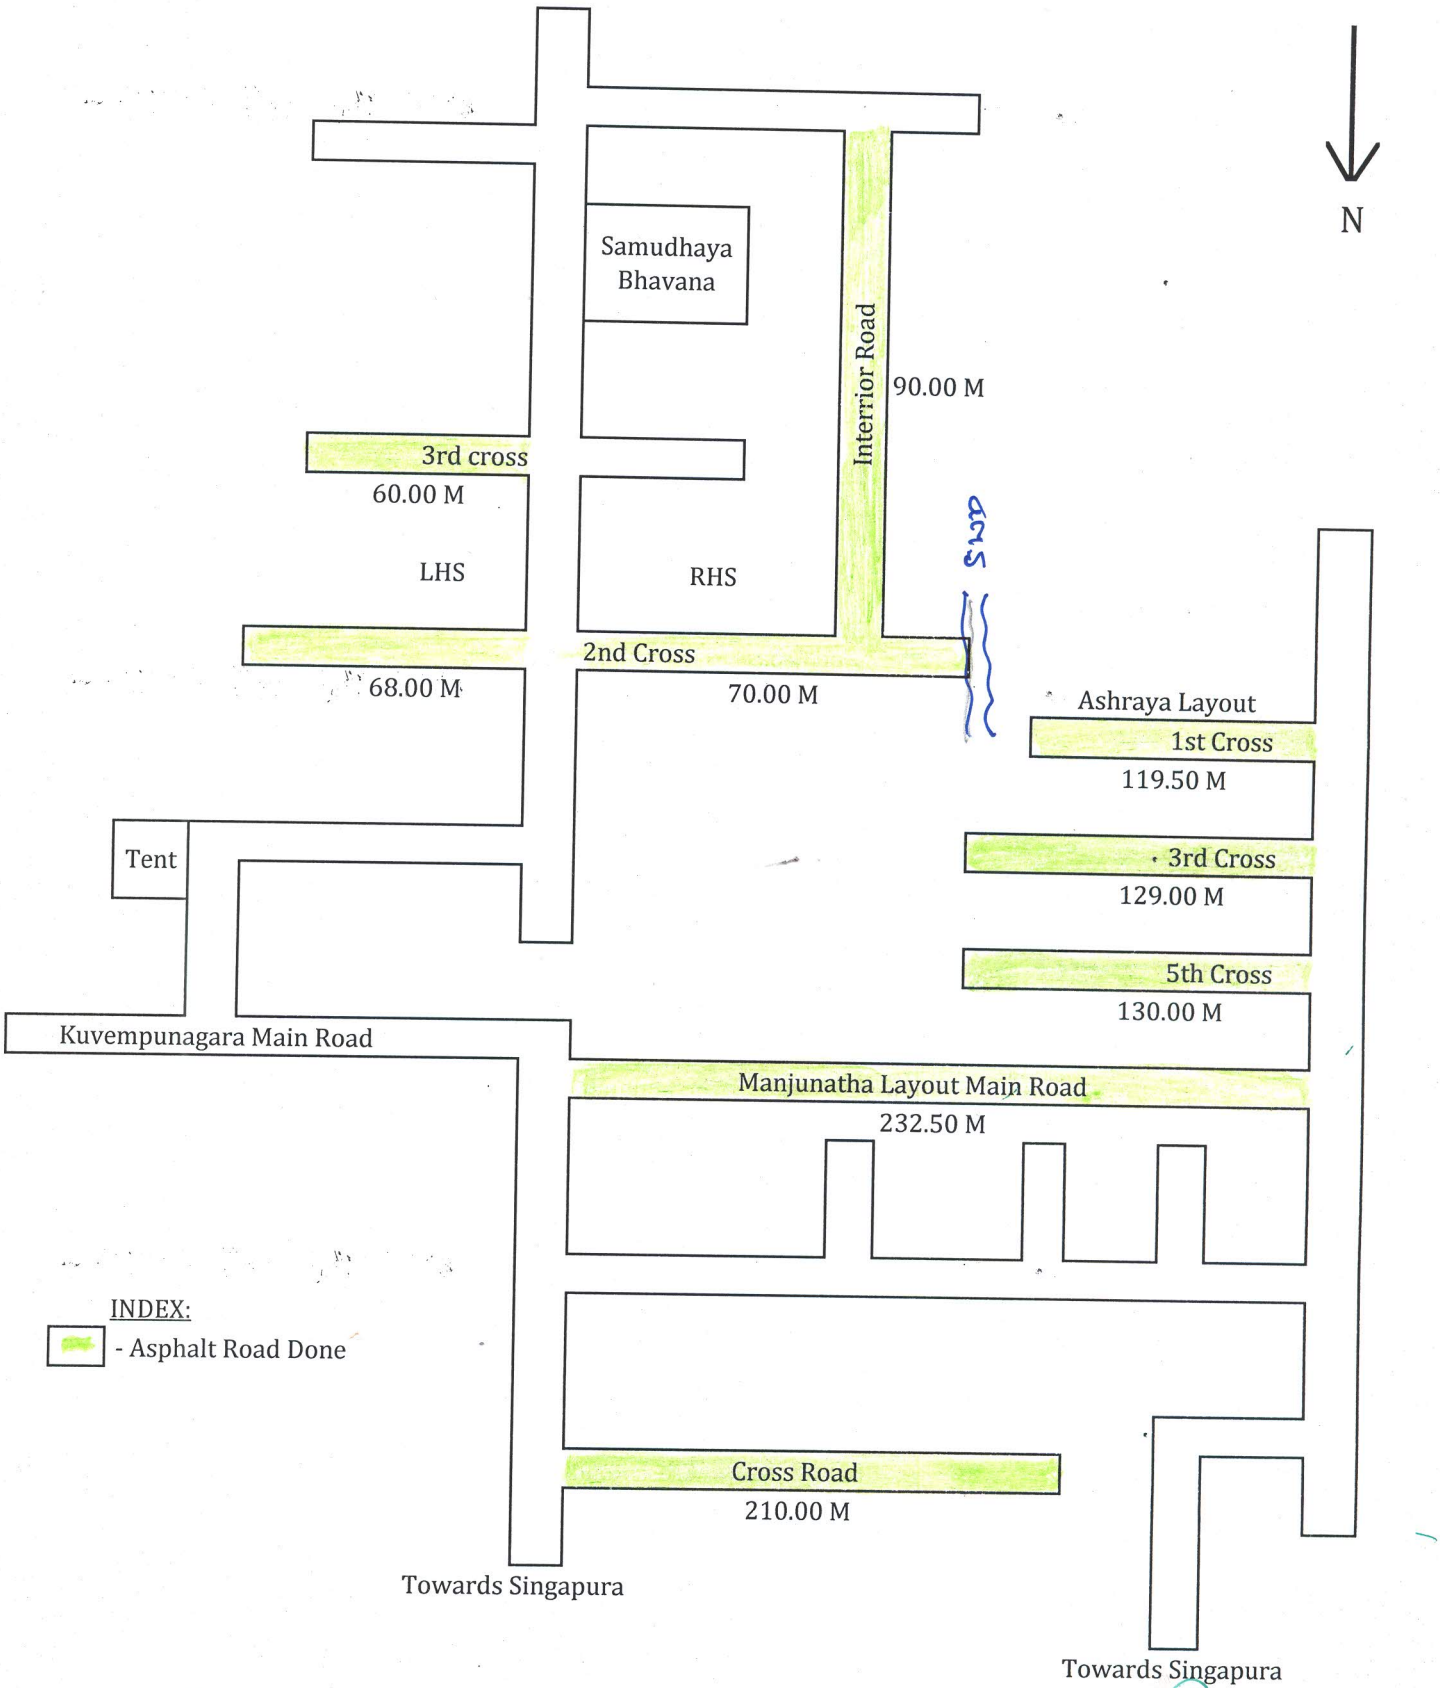

Assistant Engineer
Ward No. 09

Assistant Executive Engineer
Vidyaranyapura Sub Division